


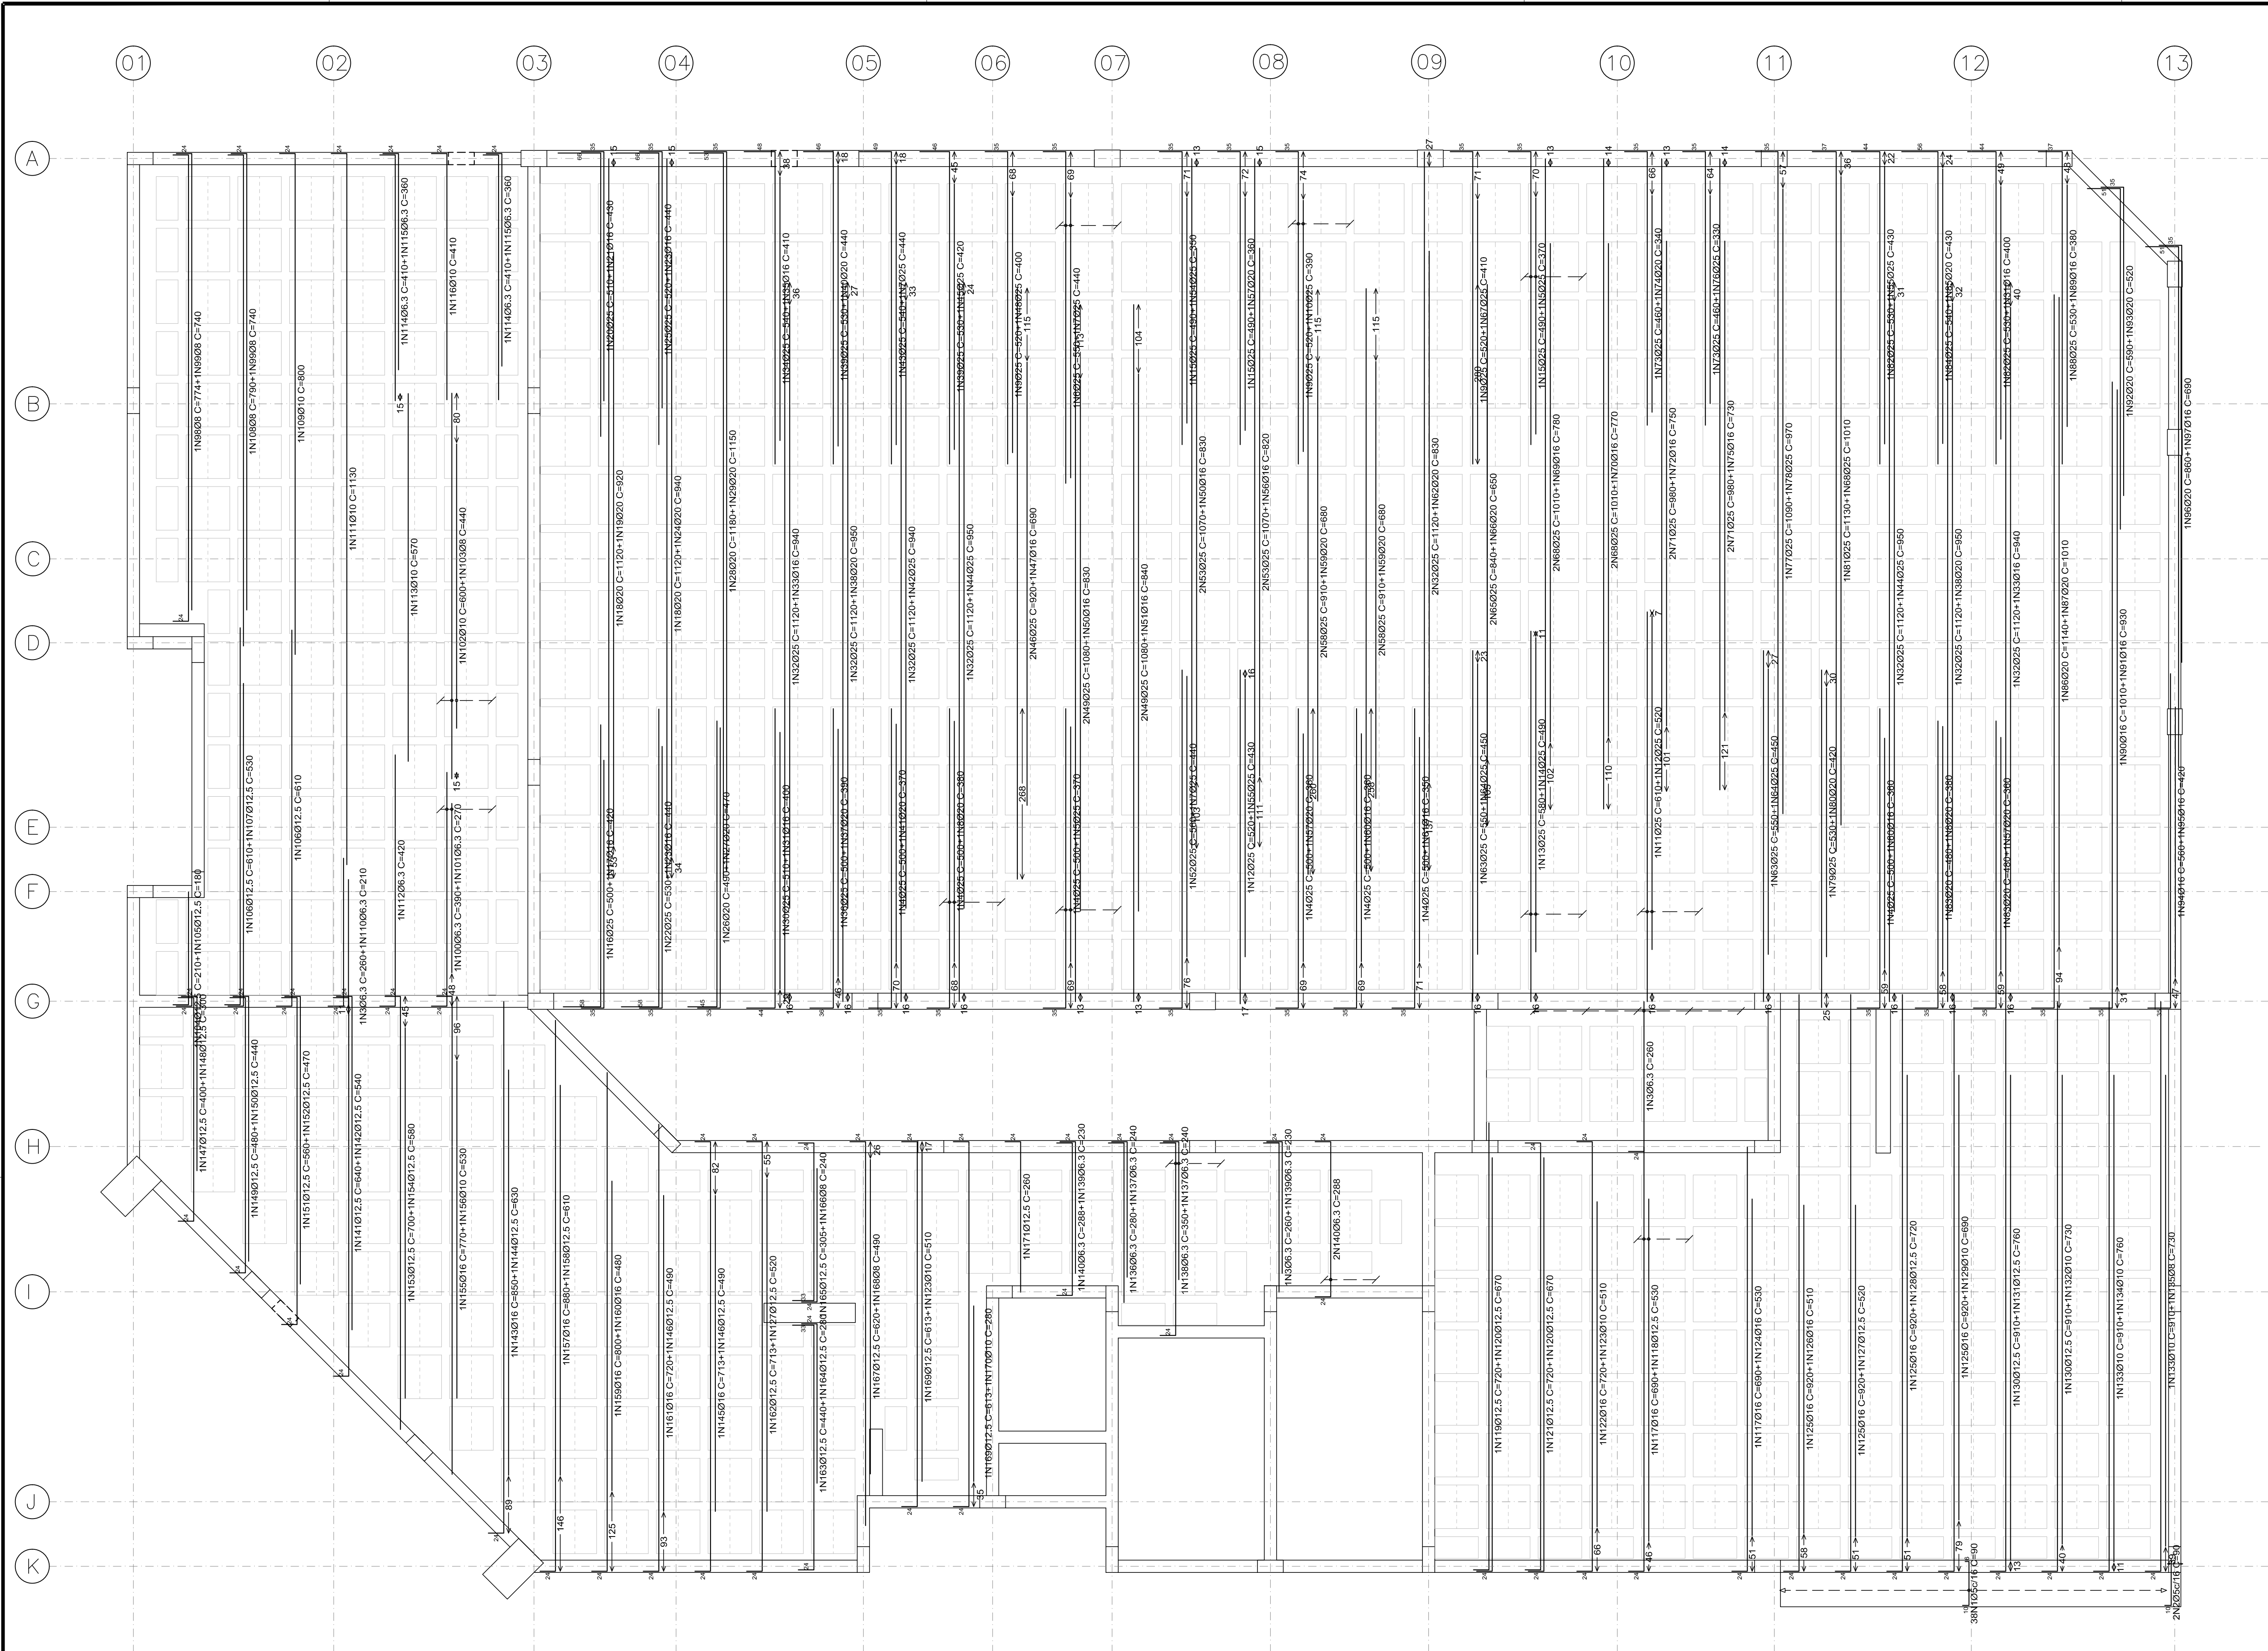

Detalhamento Armadura Transversal Superior

Resumo Aço Cota 103.11m			
Armadura transversal inferior			
CA-50	Ø6.3	Comp. total (m)	Peso+10% (kg)
	Ø8	89,1	24
	Ø10	53,8	23
	Ø12,5	99,4	67
	Ø16	214,9	228
	Ø20	296,4	515
	Ø25	218,2	592
CA-60	Ø5	735,4	3117
Total		36,0	6
			4572

CONFIGURAÇÃO PARA PLANTAGEM		
PENA	ESP	COR
01	0.10	07
02	0.20	07
03	0.30	07
04	0.40	07
05	0.10	06
06	0.10	06
07	0.10	07
08	0.18	07
09	0.25	06
10	0.20	19
12	0.10	07
13	0.10	07
14	0.10	14
40	0.20	40
42	0.15	42
50	0.15	50
70	0.15	70
82	0.05	07
144	0.10	144
150	0.15	150
170	0.10	170
174	0.15	42
250	0.20	252
251	0.30	251
252	0.20	252
253	0.20	253
254	0.60	07
255	0.10	255

FOLHA:A1

841 X 594 mm